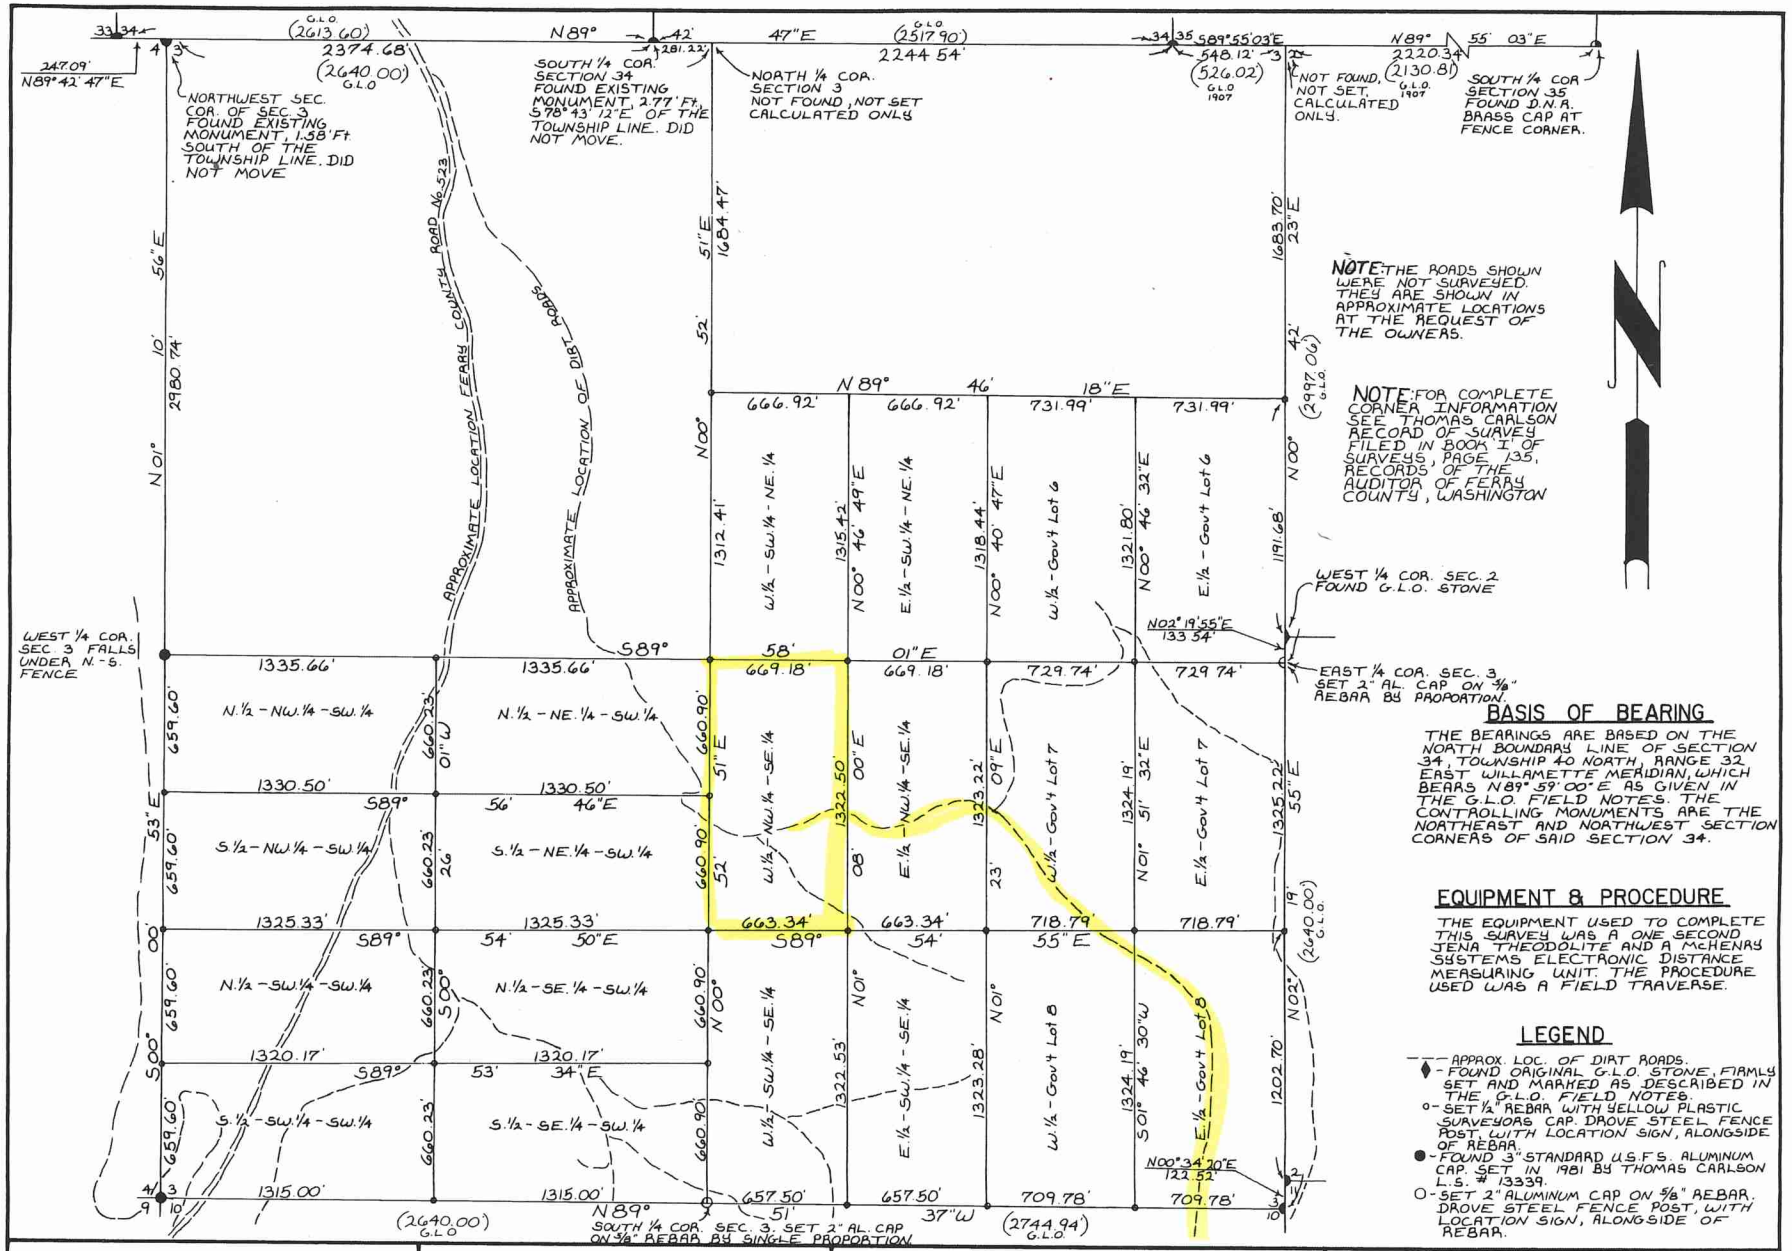

BASIS OF BEARING

THE BEARINGS ARE BASED ON THE NORTH BOUNDARY LINE OF SECTION 34, TOWNSHIP 40 NORTH, RANGE 32 EAST WILLAMETTE MERIDIAN, WHICH BEARS N 89° 59' 00" E AS GIVEN IN THE G.L.O. FIELD NOTES. THE CONTROLLING MONUMENTS ARE THE NORTHEAST AND NORTHWEST SECTION CORNERS OF SAID SECTION 34.

EQUIPMENT & PROCEDURE

THE EQUIPMENT USED TO COMPLETE THIS SURVEY WAS A ONE SECOND JENA THEODOLITE AND A McHENRY SYSTEMS ELECTRONIC DISTANCE MEASURING UNIT. THE PROCEDURE USED WAS A FIELD TRAVERSE.

LEGEND

- – – APPROX. LOC. OF DIRT ROADS.
- ♦ - FOUND ORIGINAL G.L.O. STONE, FIRMLY SET AND MARKED AS DESCRIBED IN THE G.L.O. FIELD NOTES.
- o - SET 1/2" REBAR WITH YELLOW PLASTIC SURVEYORS CAP. DROVE STEEL FENCE POST WITH LOCATION SIGN, ALONGSIDE OF REBAR.
- ● - FOUND 3" STANDARD U.S.F.S. ALUMINUM CAP. SET IN 1981 BY THOMAS CARLSON L.S. # 13339.
- O - SET 2" ALUMINUM CAP ON 5/8" REBAR. DROVE STEEL FENCE POST, WITH LOCATION SIGN, ALONGSIDE OF REBAR.

219295

219295 AUDITOR'S CERTIFICATE

Filed for record this 24th day of Oct, 19 91
at 3:10 PM in book 3 of Surveys at page 2
at the request of Guy D Fisher

Dorothy M Ferguson
County Auditor

SURVEYOR'S CERTIFICATE

This map correctly represents a survey made by me or under my direction in conformance with the requirements of the Survey Recording Act at the request of LAND PARCEL IT in Aug., 19 91

Guy D. Fisher
Certificate No. 14473

RECORD OF SURVEY

FOR NORTHWEST RESOURCES

THE SOUTHWEST 1/4; THE SOUTHWEST 1/4 OF THE NORTHEAST 1/4; THE WEST 1/2 OF THE SOUTHEAST 1/4; AND GOVERNMENT LOTS 6, 7, AND 8. SECTION 3, TOWNSHIP 39 NORTH, RANGE 32 E., W.M.

Guy D. Fisher P.L.S
Rte 1 Box 123-A
Oroville, Wa. 98844
(509) 476-3756

DWN BY	DATE	JOB NO.
G.F.F	Aug 16, 1991	
CHKD BY	SCALE	SHEET
G.D.F	1" = 400'	OF

PUGET SOUND BLUEPRINT CO.