RECORD OF SURVEY

OF THAT PORTION OF GOVERNMENT LOT 4 LYING SOUTH OF OLD STATE HIGHWAY NO. 22 (NOW NORTHPORT-FLAT CREEK COUNTY ROAD NO. 40050) IN SECTION 36, TOWNSHIP 40 NORTH, RANGE 39 EAST, WILLAMETTE MERIDIAN, LOCATED IN STEVENS COUNTY, WASHINGTON.

EXCEPT THE WEST 200 FEET THEREOF.

SURVEYOR'S NOTES:

THIS SURVEY WAS PERFORMED WITH A PENTAX TOTAL STATION USING FIELD TRAVERSE TECHNIQUES WITH FORCED CENTERING. CLOSURE WAS WITHIN LEGAL LIMITS.

HISTORY OF SURVEYS:

THE MARY AUGUSTUS, MARY EDWARD, EDWARD, AND ALEX GABRIEL INDIAN ALLOTMENTS WERE ORIGINALLY SURVEYED IN 1899 FOR THE G.L.O. SECTION 36 WAS SURVEYED BY ROBERT F. WHITHAM IN 1901 FOR THE G.L.O. THE ALEX GABRIEL AND MARY AUGUSTUS INDIAN ALLOTMENTS WERE RE-SURVEYED BY E.D. CALVIN AND FRANK KENNON IN 1937 FOR THE G.L.O.
OTHER SURVEYORS IN THIS AREA HAVE INCLUDED TOM TODD AND TOM CARLSON.

LEGEND:

- ■ FOUND G.L.O. BRASS CAPS AS NOTED.
- □ CALCULATED POSITIONS AS NOTED.
- ● SET 5/8" X 30" REBAR WITH 1 1/2" ALUMINUM CAP MARKED "SHACK 22349" UNLESS OTHERWISE NOTED.
- ○ NO MONUMENT SET.
- SURVEYED INDIAN ALLOTMENT LINES.
- PROJECTED INDIAN ALLOTMENT OR SECTION LINES.
- BOUNDARIES OF PROPERTY SURVEYED.

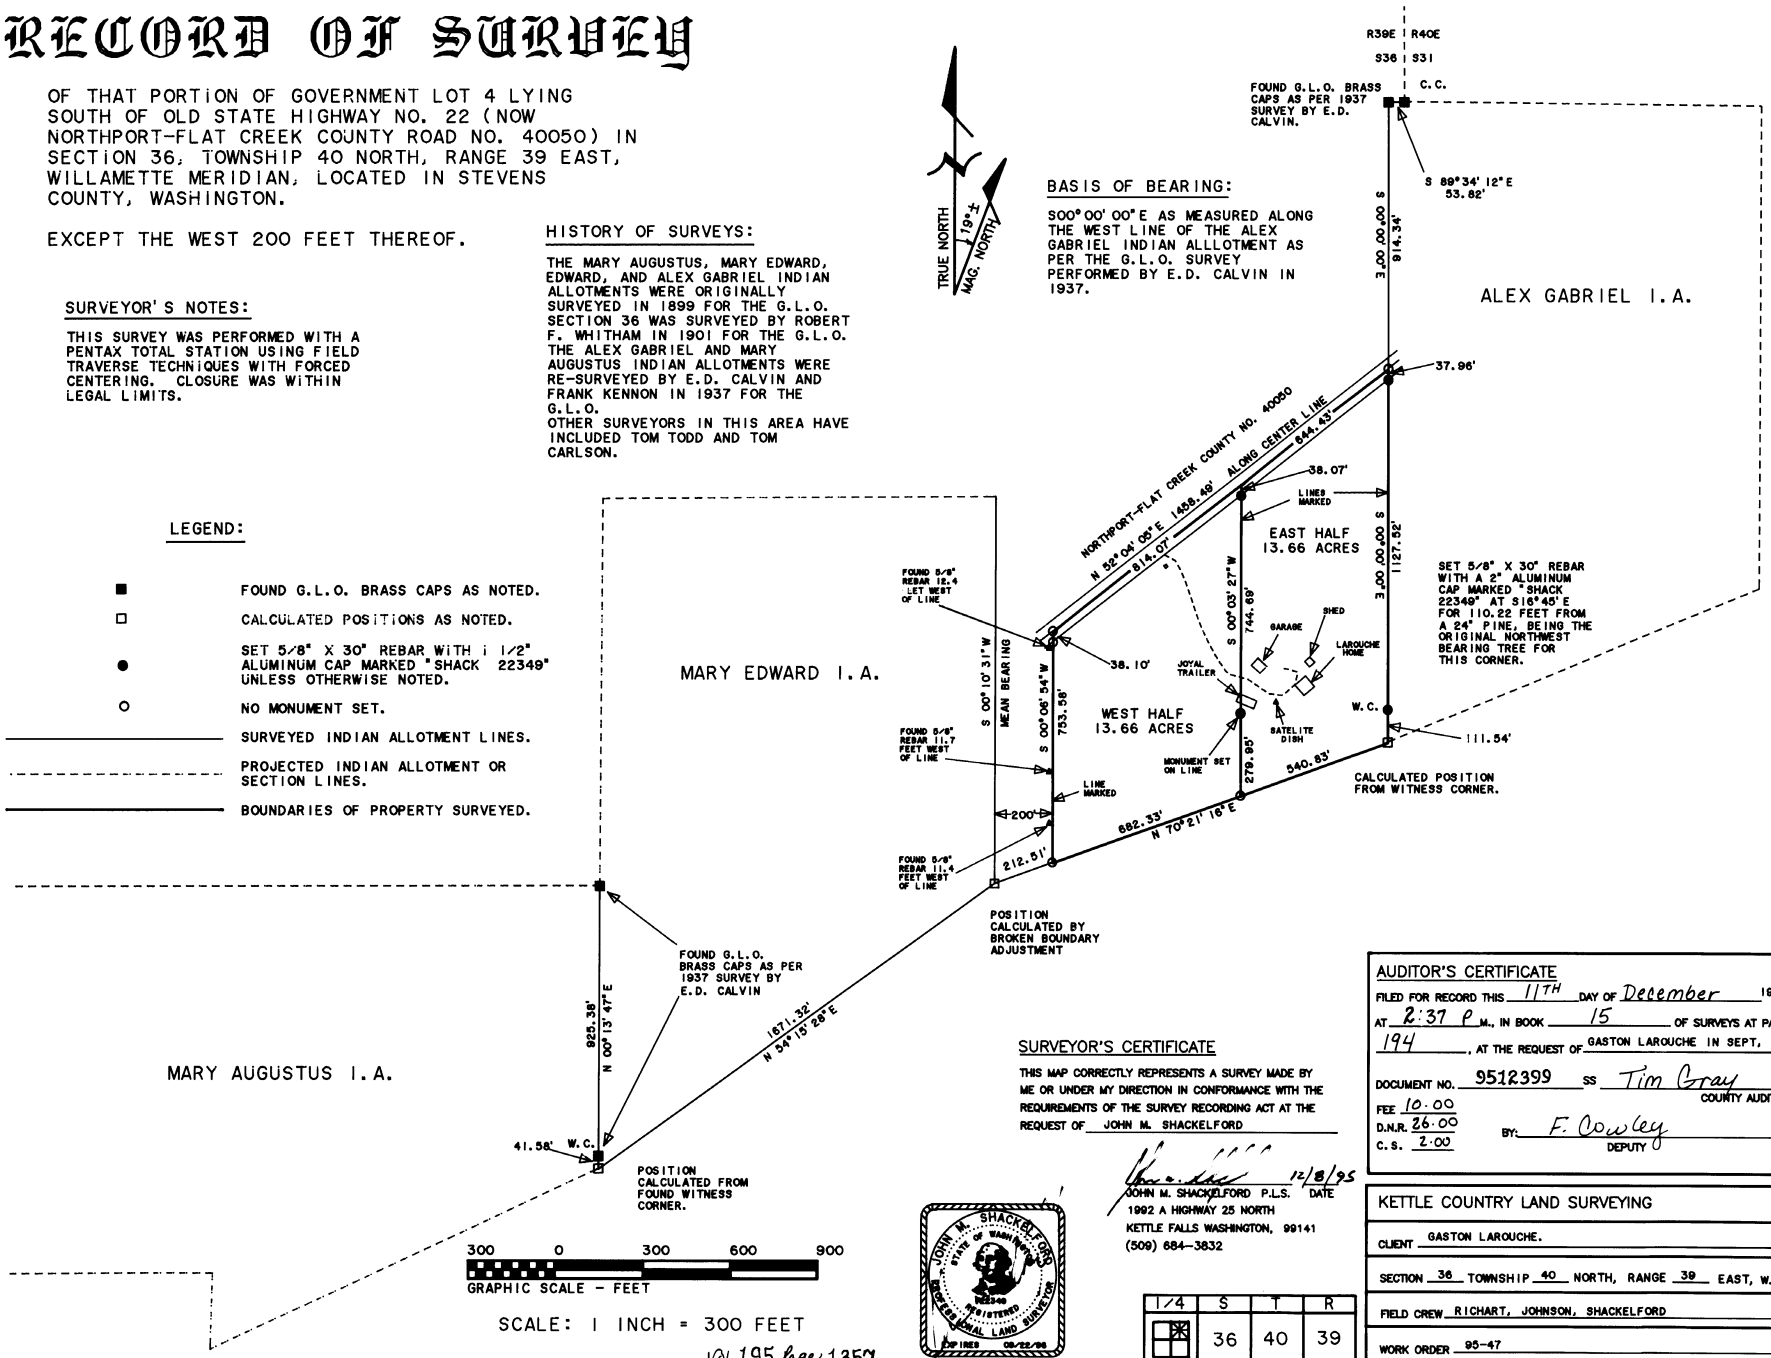

Vol. 195 Page 1357

SURVEYOR'S CERTIFICATE

THIS MAP CORRECTLY REPRESENTS A SURVEY MADE BY ME OR UNDER MY DIRECTION IN CONFORMANCE WITH THE REQUIREMENTS OF THE SURVEY RECORDING ACT AT THE REQUEST OF JOHN M. SHACKELFORD

12/8/95
DATE

JOHN M. SHACKELFORD P.L.S.
1992 A HIGHWAY 25 NORTH
KETTLE FALLS WASHINGTON, 99141
(509) 684-3832

JOHN M. SHACKELFORD — STATE OF WASHINGTON — 22349 — REGISTERED PROFESSIONAL LAND SURVEYOR — EXPIRES 08/22/96

1/4	S	T	R
	36	40	39

AUDITOR'S CERTIFICATE

FILED FOR RECORD THIS 11TH DAY OF December 1995.
AT 2:37 P.M., IN BOOK 15 OF SURVEYS AT PAGE 194, AT THE REQUEST OF GASTON LAROUCHE IN SEPT, 1995.
DOCUMENT NO. 9512399 SS Tim Gray COUNTY AUDITOR
FEE 10.00
D.N.R. 26.00
C.S. 2.00
BY: F. Cowley DEPUTY

KETTLE COUNTRY LAND SURVEYING

CLIENT GASTON LAROUCHE.

SECTION 36 TOWNSHIP 40 NORTH, RANGE 39 EAST, W.M.

FIELD CREW RICHART, JOHNSON, SHACKELFORD

WORK ORDER 95-47

15-194

15-194